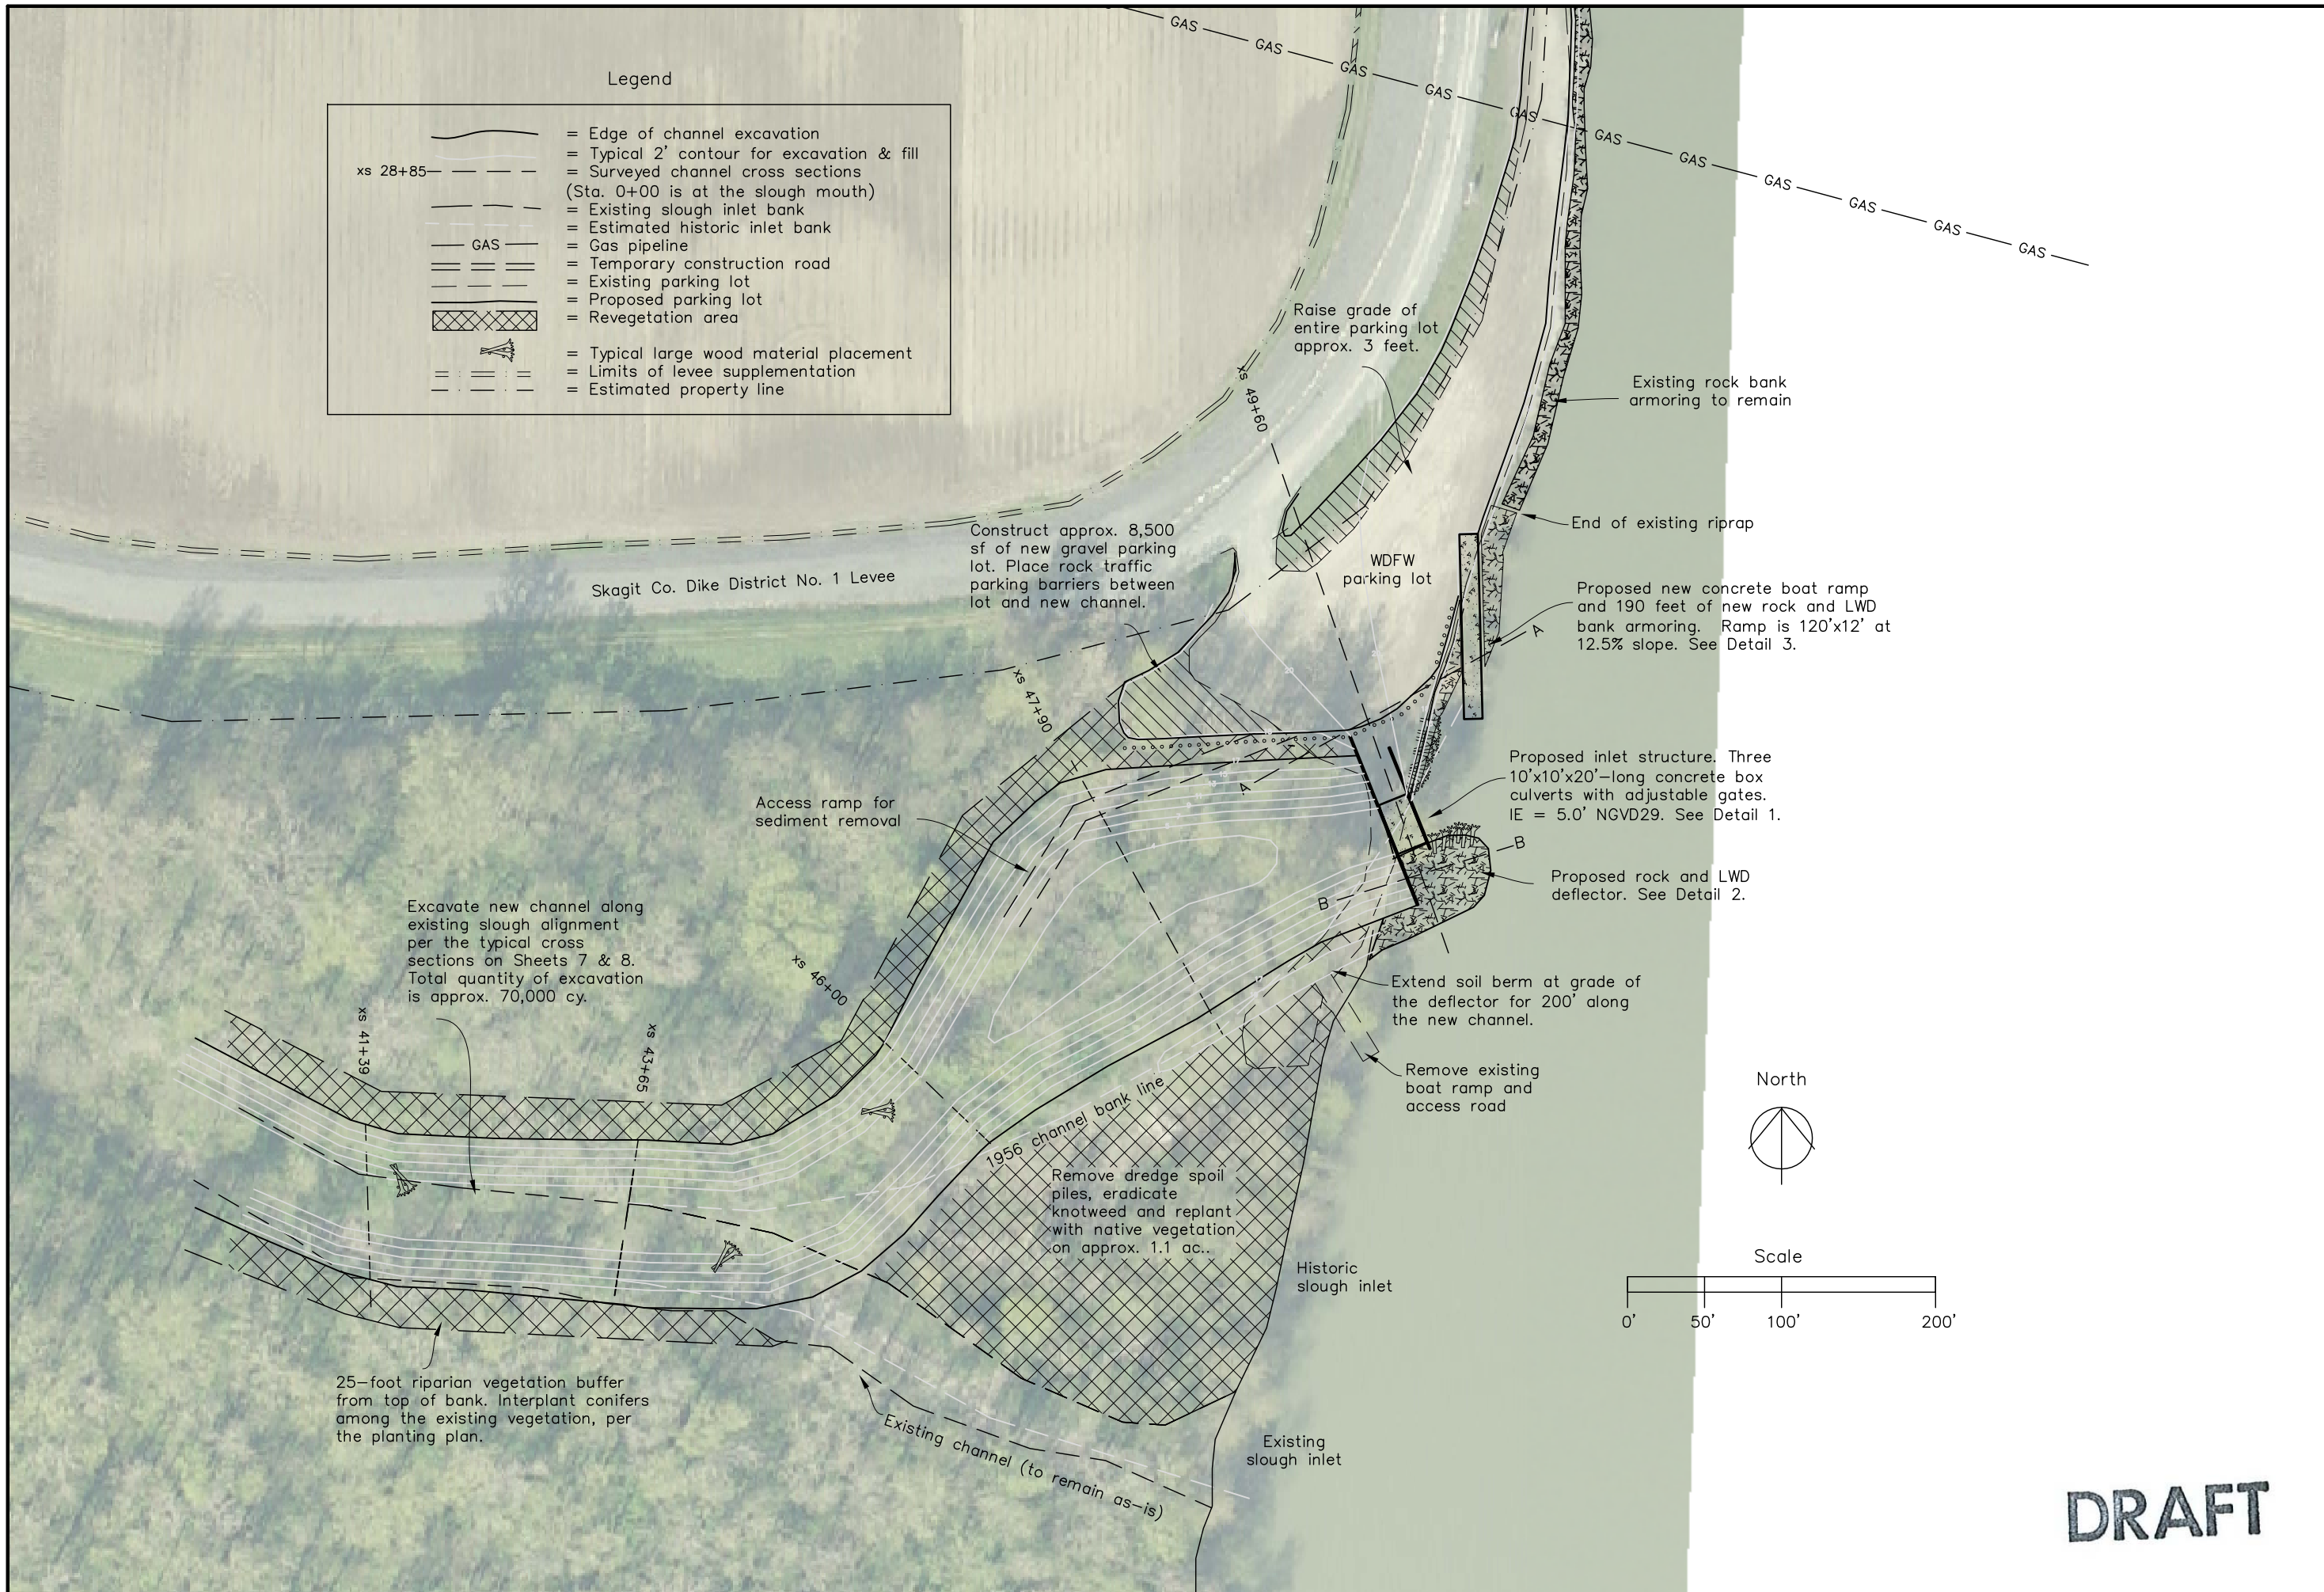

Revisions

Cottonwood Island Slough Habitat Restoration
Preliminary Site Plan – Inlet Area Detail

Tax account No.

Site address

Prepared by:
Skagit Conservation District
2021 E. College Way, Suite 203
Mount Vernon WA 9673
(360) 428-4313

Date: 2-4-11

Scale: 1" = 100'

No. 4 / 18